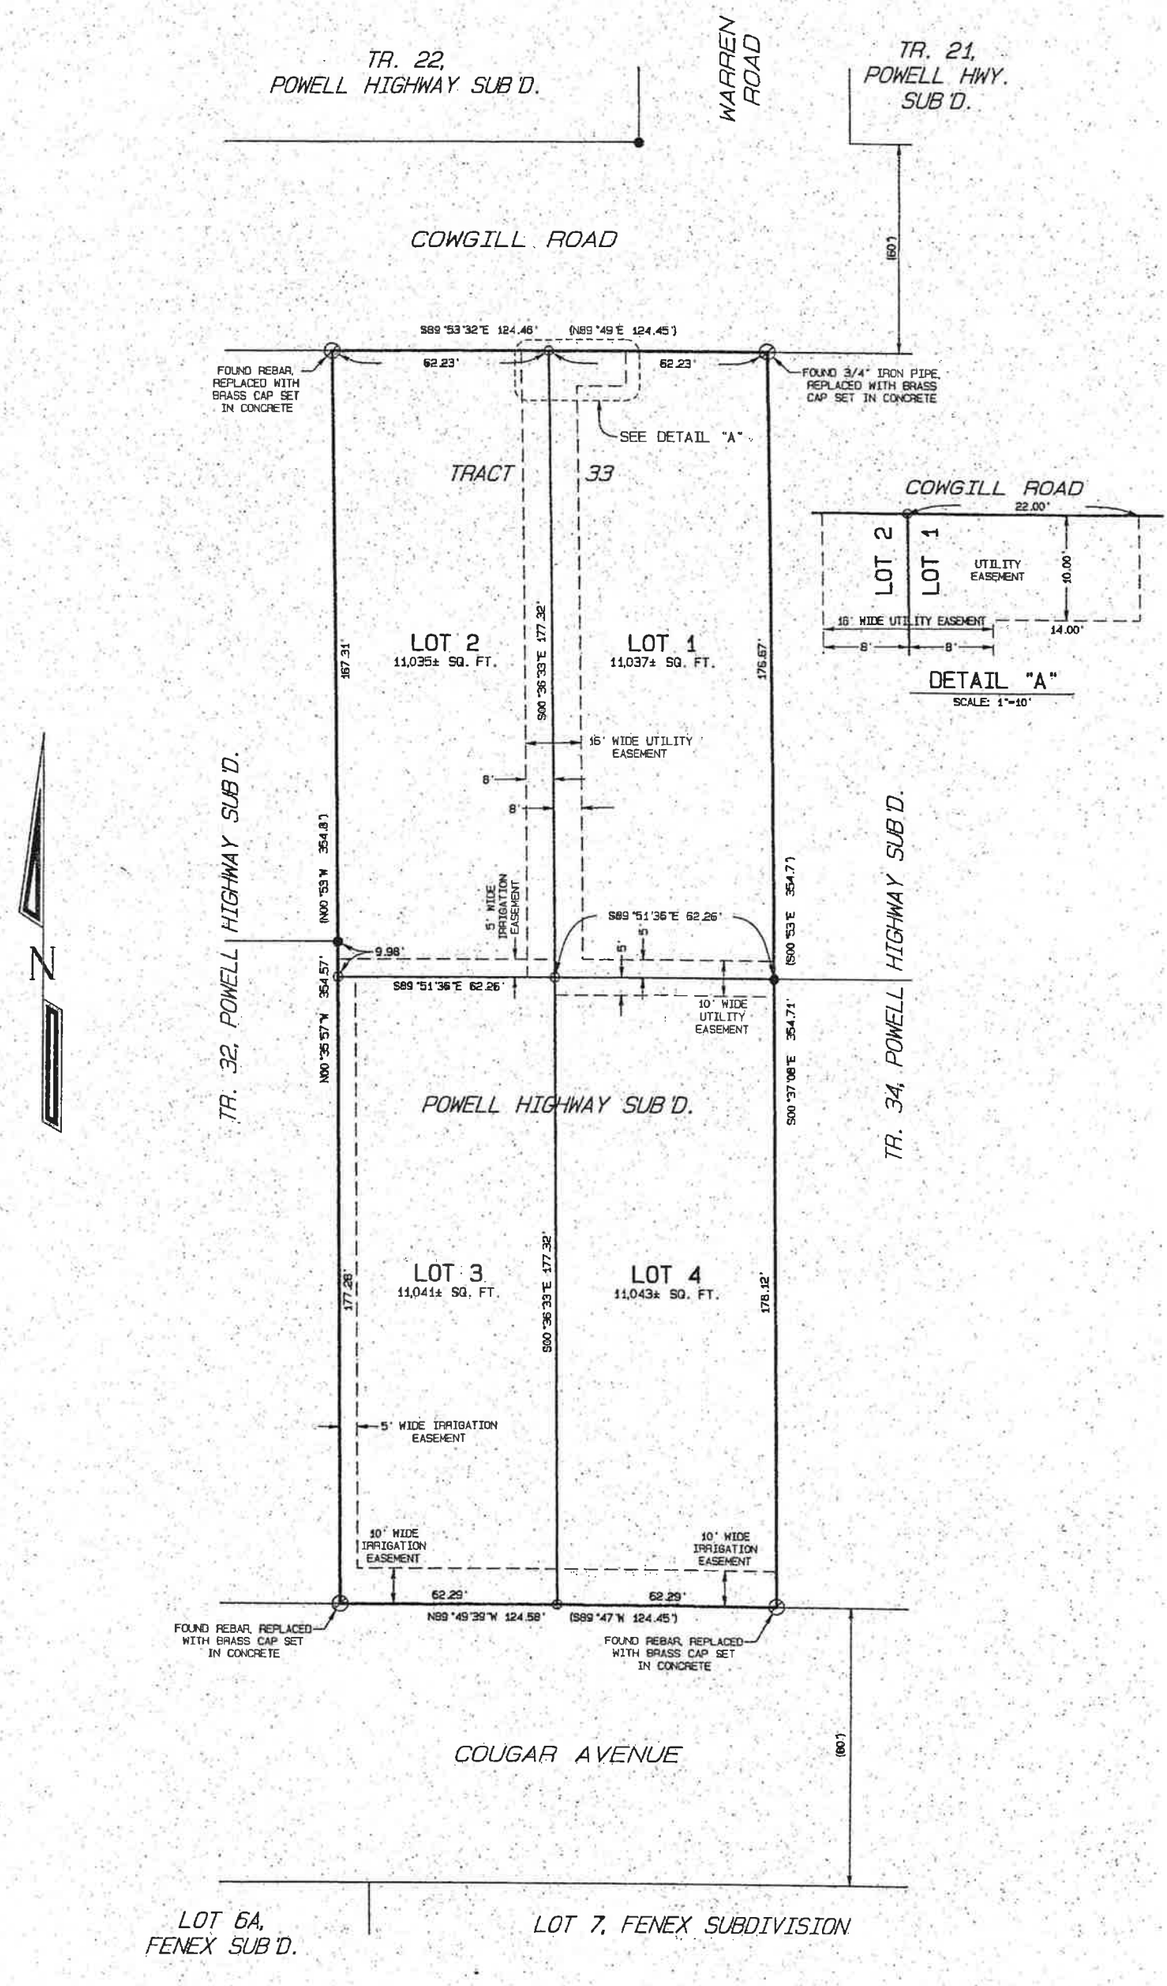

"FEYHL ADDITION"

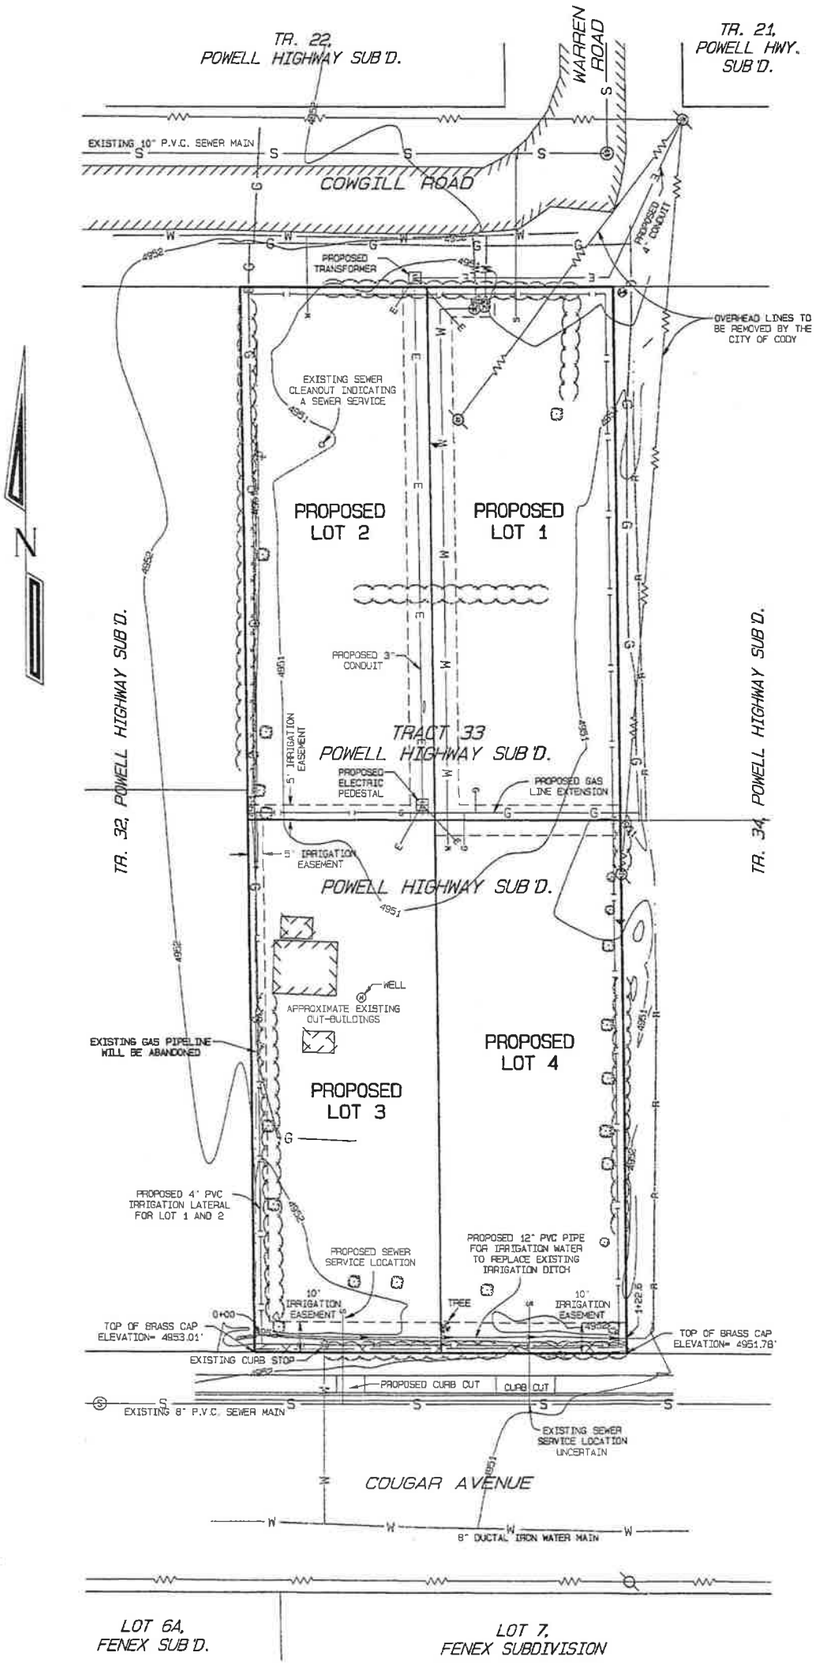

"FEYHL ADDITION"

GRAPHIC SCALE 1"=30'

0 30 60 90

CONTOUR INTERVAL = 1.0'

CALL 1-800-849-2476
48 HOURS BEFORE YOU DIG!
www.onecallofwyoming.com

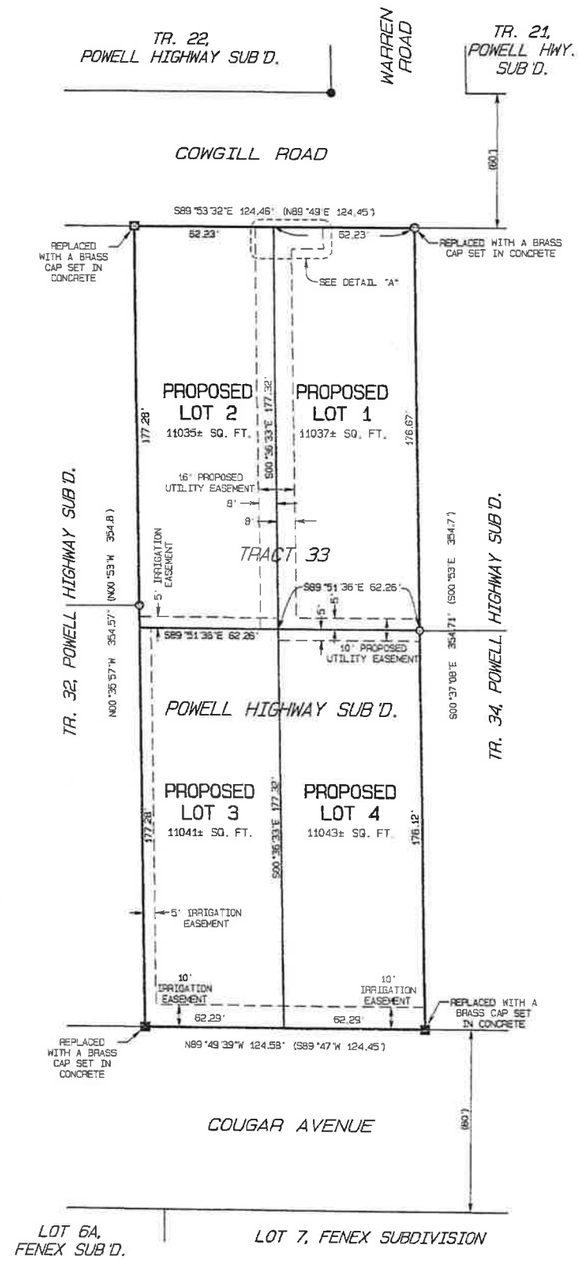

"FEYHL ADDITION"

GRAPHIC SCALE 1"=40'

0 40 80 120

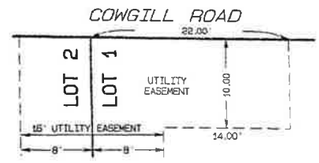

DETAIL "A"

SCALE: 1"=10'

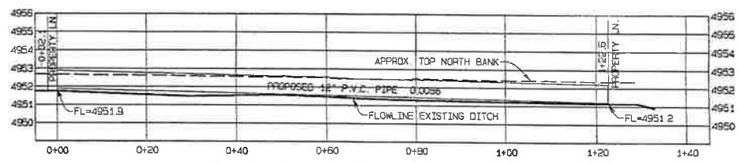

PROFILE - 12" IRRIGATION PIPE

HORIZONTAL SCALE: 1" = 20'
VERTICAL SCALE: 1" = 5'